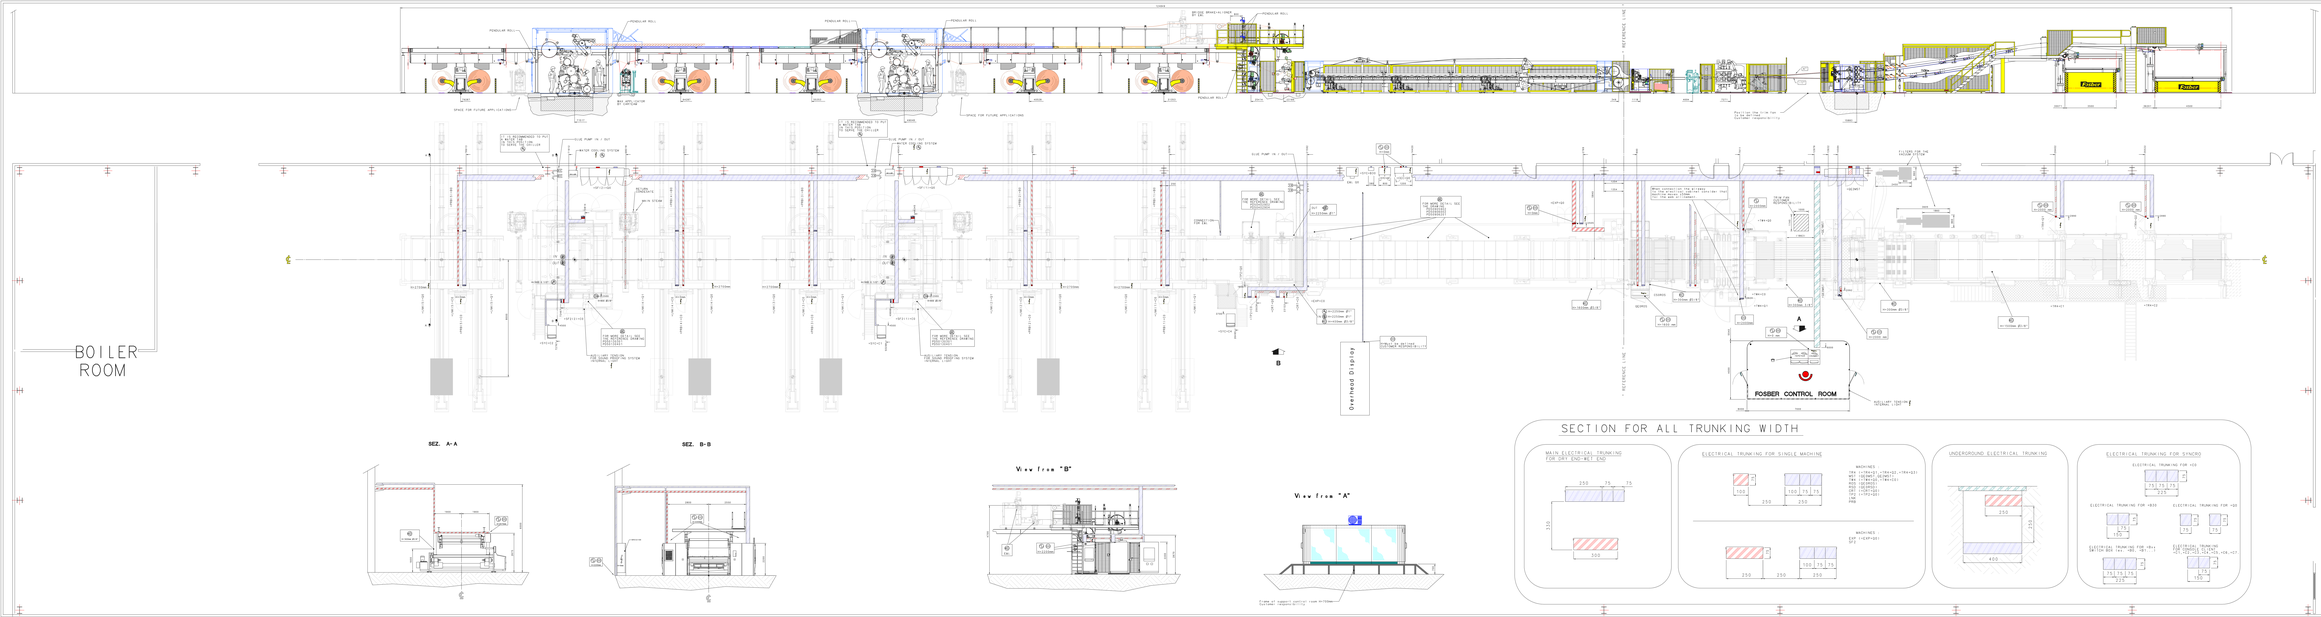
BOILER ROOM
FOSBIER CONTROL ROOM
Overhead Display
SEZ. A-A
SEZ. B-B
View from "B"
View from "A"
SECTION FOR ALL TRUNKING WIDTH
MAIN ELECTRICAL TRUNKING FOR DRY END-WET END
ELECTRICAL TRUNKING FOR SINGLE MACHINE
UNDERGROUND ELECTRICAL TRUNKING
ELECTRICAL TRUNKING FOR SYNCRO
SYMBOLS LEGENDA